WEST SIDE OF DEVELOPMENT

EAST SIDE OF DEVELOPMENT

NORTH ELEVATION

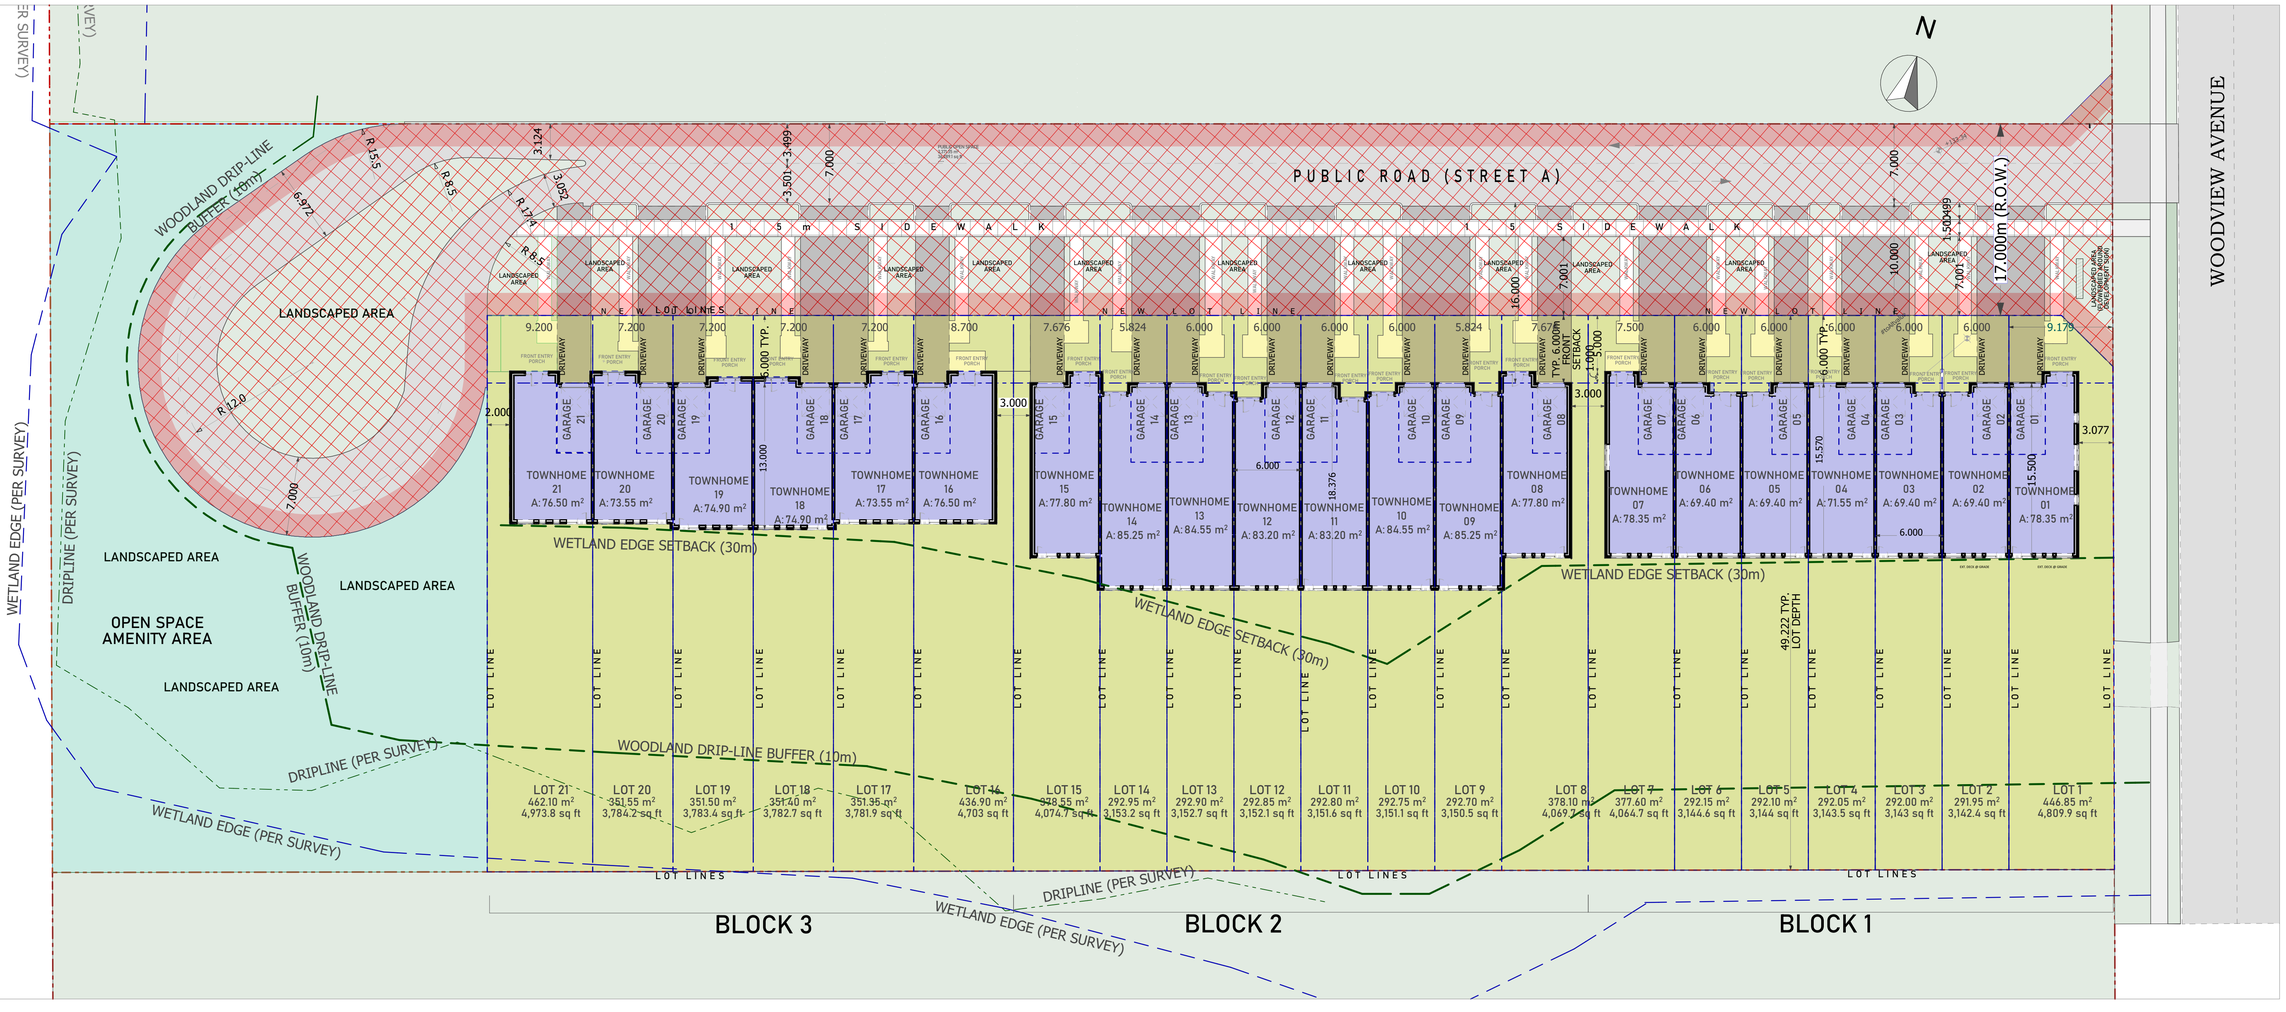

PROPOSED SITE LAND USE PLAN

PROJ. ID: 21012

PS ARCHITECT

P S A
312 - 3701 Chesswood Drive
Toronto, Ontario, M3J 2P6
T: (416) 849-0991 F: (416) 849-0992
psarchitect.ca
info@psarchitect.ca

1942 WOODVIEW AVE RESIDENTIAL

1942 WOODVIEW AVE PICKERING ONTARIO CANADA

SCALE: 1:250

PLANNING VERSION: Ai

2024-02-12