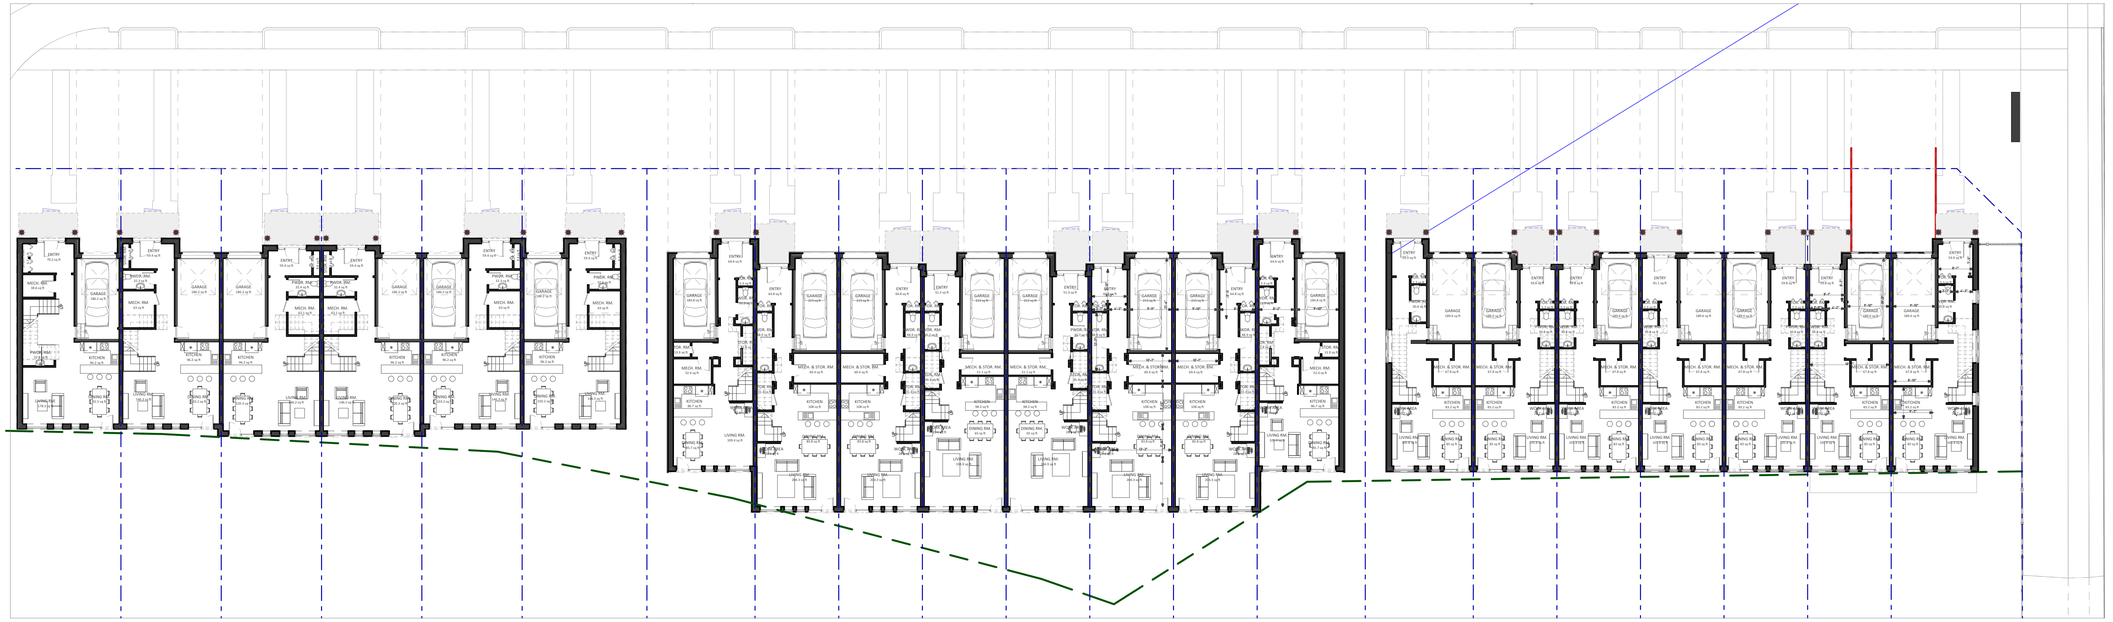

GROUND FLOOR PLAN

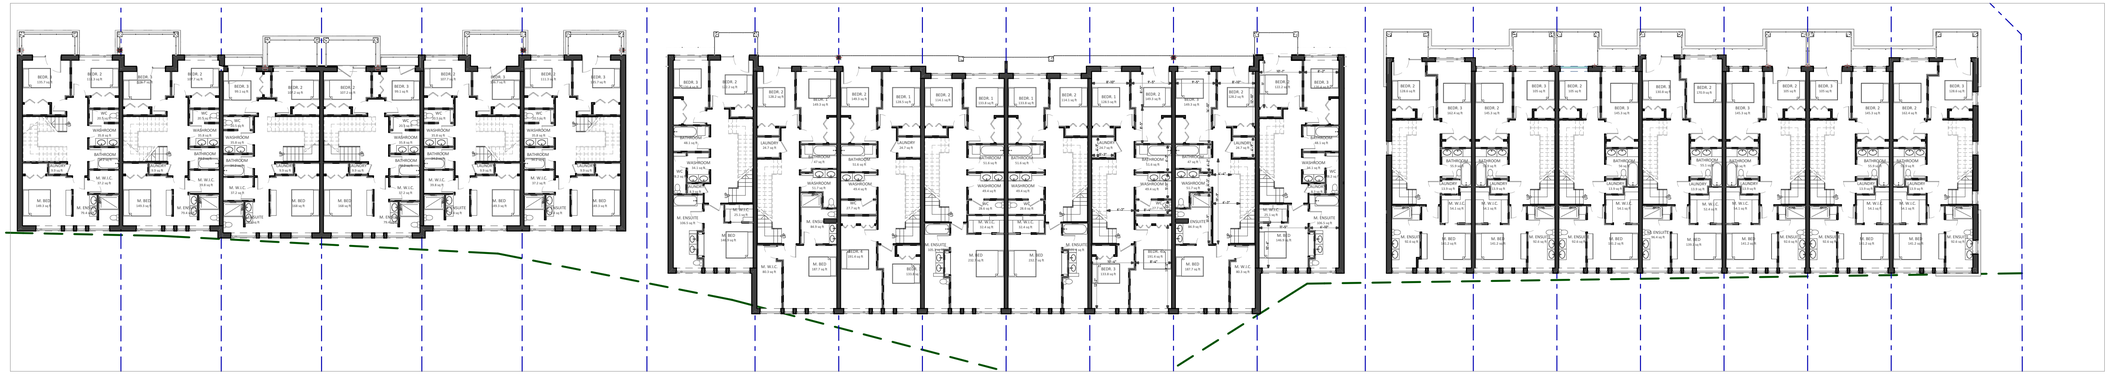

2ND FLOOR PLAN

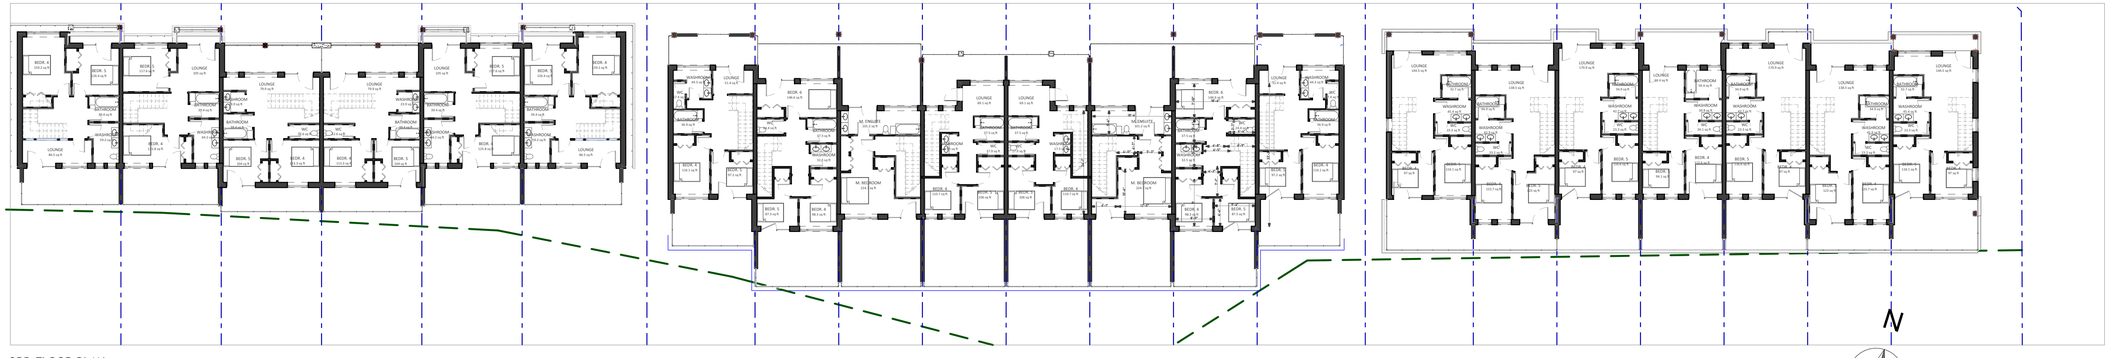

3RD FLOOR PLAN

NO.	REVISIONS	DATE

TO	ISSUED	DATE

GENERAL NOTES

ALL DRAWINGS ARE THE PROPERTY OF PS ARCHITECT INC. AND ARE NOT TO BE REPRODUCED IN WHOLE OR IN PART WITHOUT WRITTEN CONSENT FROM PS ARCHITECT INC.

CONTRACTOR TO CHECK AND VERIFY ALL DIMENSIONS BEFORE COMMENCING WORK AND TO REPORT ANY DISCREPANCIES TO PS ARCHITECT INC.

DO NOT SCALE DRAWINGS.

ALL CONSTRUCTION TO BE ACCORDING TO BEST COMMON PRACTICE AND MUST CONFORM TO THE ONTARIO BUILDING CODE.

ONTARIO ASSOCIATION OF ARCHITECTS
PAUL K. SHELLOR
LICENCE
5717

PS ARCHITECT
3701 Chesswood Dr, Suite 312
Toronto, Ontario, M3J 2P6
T: (416) 849-0991 F: (416) 849-0992
E: info@psarchitect.ca W: www.psarchitect.ca

PROJECT:

1942 WOODVIEW AVE
RESIDENTIAL

1942 WOODVIEW AVE
PICKERING ONTARIO CANADA

DRAWING:

PROPOSED FLOOR PLANS

SCALE:		CONCEPT VERSION:
PROJECT NO. 21012	SHEET NO.	REVISION: REV.C