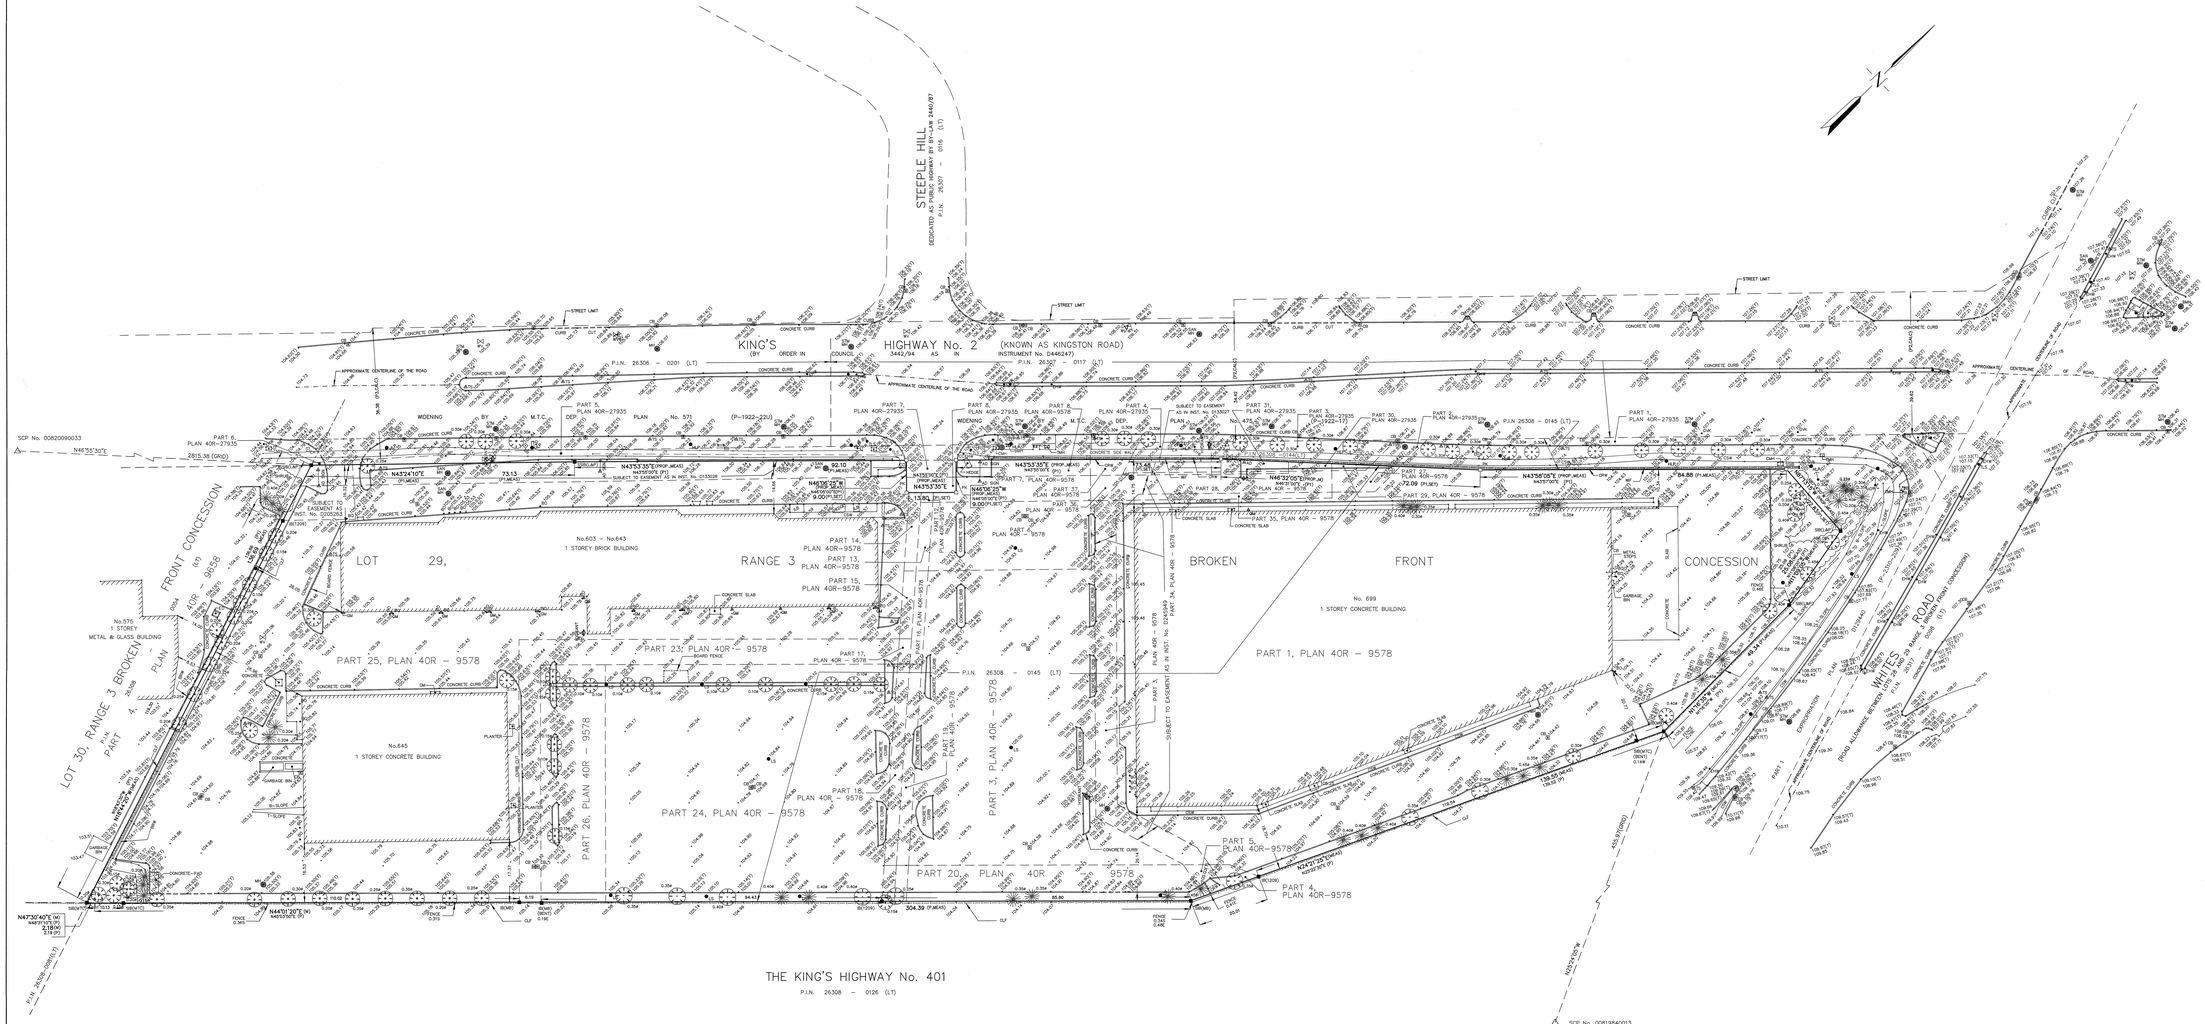
KING'S HIGHWAY No. 2 (KNOWN AS KINGSTON ROAD)
STEEPLE HILL
THE KING'S HIGHWAY No. 401
WHITES ROAD
LOT 30, RANGE 3 BROKEN FRONT CONCESSION
LOT 29, RANGE 3 BROKEN FRONT CONCESSION
PART 1, PLAN 40R – 9578
PART 2, PLAN 40R – 9578
PART 3, PLAN 40R – 9578
PART 4, PLAN 40R–9578
PART 5, PLAN 40R–9578
PART 20, PLAN 40R – 9578
PART 24, PLAN 40R – 9578
PART 25, PLAN 40R – 9578
PART 26, PLAN 40R – 9578
No.575 1 STOREY METAL & GLASS BUILDING
No.603 – No.643 1 STOREY BRICK BUILDING
No. 699 1 STOREY CONCRETE BUILDING
No.645 1 STOREY CONCRETE BUILDING
SCP No. 00820090033
SCP No. 00819840013
P.I.N. 26308 – 0126 (LT)
P.I.N. 26308 – 0145 (LT)
P.I.N. 26306 – 0201 (LT)
P.I.N. 26307 – 0116 (LT)
N43°24'10"E (P=1922-22U)
N43°53'35"E (PROP.MEAS)
N46°06'25"W (PROP.MEAS)
N43°58'05"E (PROP.MEAS)
N44°11'20"E (M)
N43°32'05"E (P=1922-17)
N43°32'05"E (PROP.MEAS)
N43°30'40"E (M)
N46°55'30"E
N43°53'35"E (P)
N46°32'05"W (PROP.MEAS)
N43°58'05"E (P)
N43°32'05"E (P)
N43°30'40"E (M)
N44°11'20"E (M)
N43°53'35"E (P)
N46°55'30"E
N43°24'10"E
N46°06'25"W
N43°58'05"E
N43°32'05"E
N43°30'40"E
N44°11'20"E
N43°53'35"E